

T09N-R01W-06-0000-MCS

EAST

JAMES SCHERSCHIEL

105.00'

S 36°-28'-09" E
143.00'

N

Scale 1" = 50'

North

NORTH

Wood

Mule

SE corner

NE 1/4

Sec. 6

T9N, R1W

270.00'

1580.00'

1580.00'

Pt of beg
1580' North
of SE corner
NE 1/4 Sec. 6

190.00'

WEST

155.00'


SOUTH

Description:

A part of the Northeast Quarter of Section 6, Township 9 North, Range 1 West, Monroe County, Indiana, described as follows:

Beginning at a point 1580 feet North of the Southeast corner of the Northeast quarter of said Section 6; thence North for 270.00 feet; thence East for 105.00 feet; thence South 36 degrees 28 minutes 09 seconds East for 143.00 feet; thence South for 155.00 feet; thence West for 190.00 feet and th the point of beginning.

Containing in all 1.07 acres more or less.

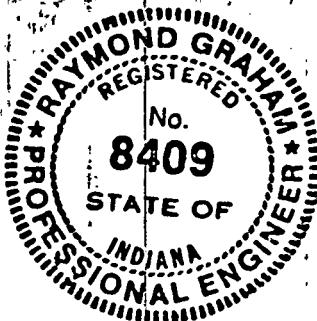

Raymond Graham

Raymond Graham

R.P.E. 8409 Indiana

3215 N. Smith Pike

Bloomington, Indiana

May 29, 1979

1105.5
East of
Newcourt
NW 1/4
Sect 6, T9N, R11W

29.67 ACRES
LARRY
STANGER

MARCIA
STANGER
5.0 AC.
713.74
713.74
305.15
305.15
East

MARK
STANGER
23.13

LEE, ERNIES

KINSER, LEON

MARK
STANGER
HOUSE
LOT
2.88 AC.

MARK
STANGER

EARL
STANGER

CRANDALL

KRANTER, FREDRICK

2464.23
2464.23

LARRY
STANGER


496.44

1123.21

NW CORNER, NW 1/4
SECT 6, T. 9 N, R. 1 W

EARL STANGER TO MARK STANGER

ENGINEER'S PLAT- Part of the NW 1/4 of
Section 6, Township 9 North, Range 1 West

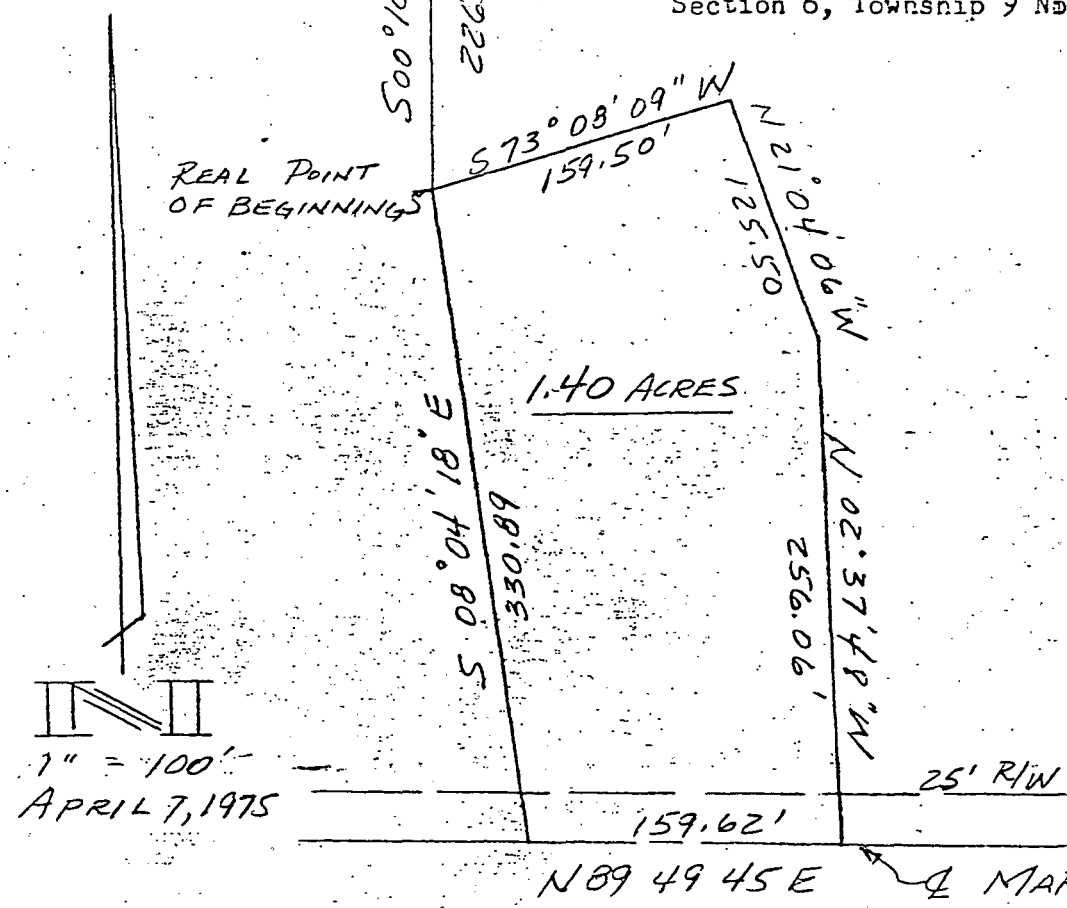

REAL ESTATE TRANSFER

MAY 5 1975


John W. Davis
Auditor Monroe County, Ind.


A part of the Northwest Quarter of Section 6, Township 9 North, Range 1 West, Monroe County, Indiana described as follows; Starting at a point that is 1123.21 feet East of the Northwest Corner of the said Northwest Quarter, thence South 00 degrees 10 minutes 15 seconds East for 2265.20 feet and to the real point of beginning; thence South 08 degrees 40 minutes 18 seconds East for 330.89 feet and to the centerline of Maple Grove Road, thence North 89 degrees 49 minutes 45 seconds East along said Road for 159.62 feet, thence North 02 degrees 37 minutes 48 seconds West for 256.06 feet, thence North 21 degrees 04 minutes 06 seconds West for 125.50 feet, thence South 73 degrees 08 minutes 09 seconds West for 159.50 feet and to the real point of beginning. Containing in all 1.40 acres more or less. Subject to a 50 foot County Road right-of-way along Maple Grove Road.

Raymond Graham

RAYMOND GRAHAM R.P.E. 8409 IND.
3215 North Smith Pike
Bloomington, Ind.

Blgtr. Insp.

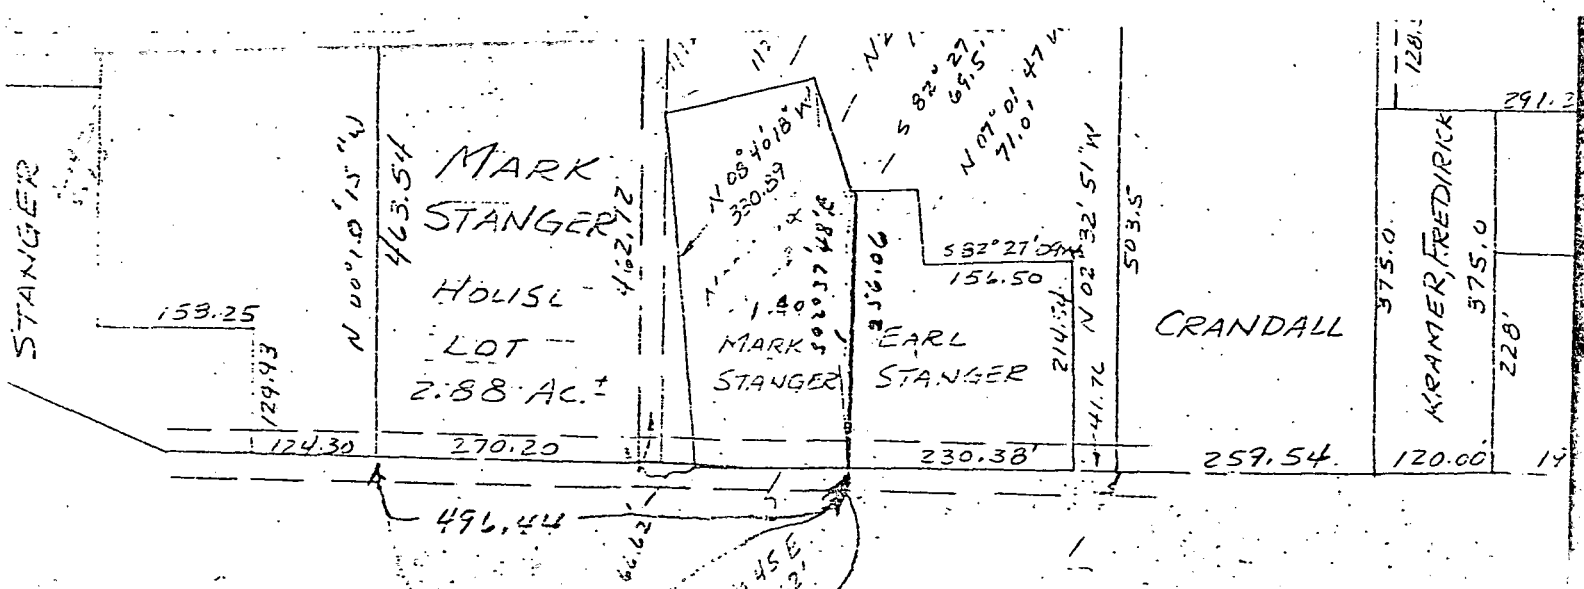

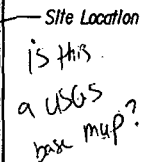

Larry Wilson, Secretary

Date: _____

My Commission Expires: August 10th, 2016

classification - Mycorrhizal
read with. also add read, it is difficult
to get it here

MAPLE GROVE HERITAGE LLC
ZONED AG/R/R
AGRICULTURAL USE
DR#

Blm C-05

Blm A-05
SHEPARD REBAR & PLASTIC CAP FOUND
POB? needs to be labeled -ok
add road add road with
MAPLE GROVE HERITAGE LLC
ZONED AG/R/R
AGRICULTURAL USE
DR#
SHEPARD REBAR & PLASTIC CAP FOUND
Blm C-
Mgler Creek Road
POORTINEA
ZONED AG/R/R
SINGLE FAMILY RESIDENTIAL USE
DR#
DONHAM
ZONED AG/R/R
SINGLE FAMILY RESIDENTIAL USE
DR#
MCKEEN
ZONED AG/R/R
SINGLE FAMILY & AGRICULTURAL USE
Dead Record #

Deed Record#

MCKEEN
ZONED AG/RR
SINGLE FAMILY & AGRICULTURAL USE

Dead Record #

JOB NO. 4967
PAGE 1 OF 1



OWNER(S)
DEVELOPER(S) & APPLICANT(S)
C. LARRY DAVIS & SUSAN L. DAVIS
5990 MAPLE GROVE ROAD
BLOOMINGTON, IN 47404
DESIGNER(S) & SURVEYOR(S)
SMITH BREHOB
& ASSOCIATES, INC.
453 S. CLARIZ BLVD.
P.O. BOX 5355
BLOOMINGTON, IN. 47407-5355
(812) 336-6536

field owners' source to
file. check #

Add phone # for owners

OWNER(S)
DEVELOPER(S) & APPLICANT(S)
C. LARRY DAVIS & SUSAN L. DAVIS
5990 MAPLE GROVE ROAD
BLOOMINGTON, IN 47404
DESIGNER(S) & SURVEYOR(S)
SMITH BREHOB
& ASSOCIATES, INC.
453 S. CLARIZZ BLVD.
P.O. BOX 5355
BLOOMINGTON, IN. 47407-5355
(812) 336-6536

SETBACK TABLE *Per AG/ER*

Set backs: Front - 35' (residential)
Side - 15' (residential)
Rear - 35' (residential)
Side - 50' (agricultural)
Rear - 50' (agricultural)

Noks - no noks?


RECEIVED

APR 01 2014

MONROE COUNTY PLANNING

Check print #1 return to MoCo Planning

Aug 23 & 24. 1860

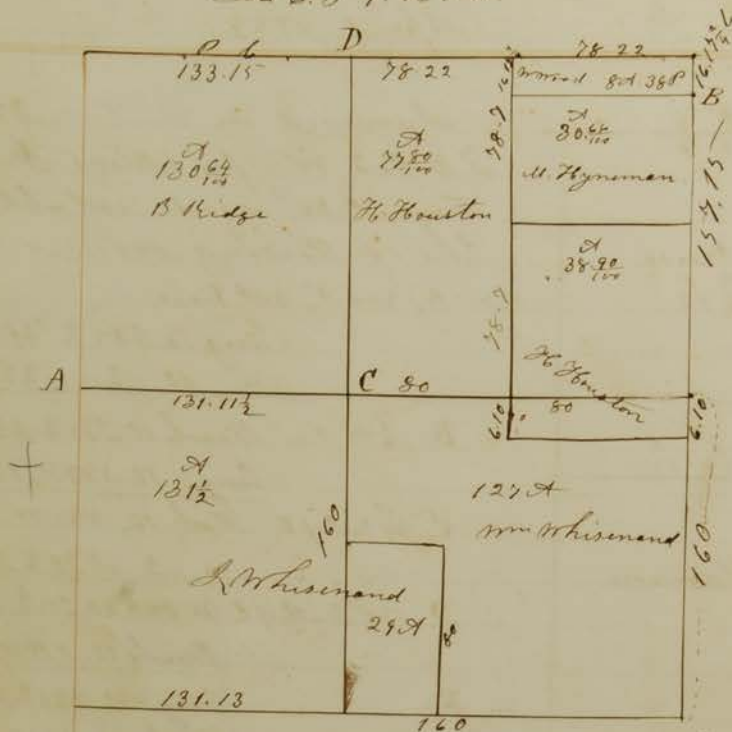

Surveyed in Dec. 6
T. 9. R. 1 W. and estab-
lished the following
corners

Cor C cont, Mt. Des
 Ash 18. N 37 W. 68 6
 Wal 18. N 22 W. 74.

A from vol. 14, N 77 E. 10.
Pen oak. 14. S 12 W. 57.

1. D. Nim Bl Mal 6, N 11 3 $\frac{3}{4}$,
Sch 14, S 5 r 5 $\frac{1}{2}$.

B R 15³/₆ S of N.E. cor of Sec.
Maltby 12, 5566 19.
Rich 8 N 33 W 14¹/₂

The length of the lines and owners of the land are put down in the foregoing Plat.

Wm Woods } ch. he
Levi Pridge sworn

L. S. Burkh. M. C. S.
 Jas Woodburn Deft


Dec. 1860.

Dec. 1860. Surveyed for Thos Carter Gen. Lot No. 70.
(S.E. of the College Campus) in the West half of
Sec. 4, T. 8. N. 1 W. and planted a stone at each of the corners.

L. A. Bushnik M. C. S.
 by Jas Woodburn Deft

Sec 6. T 9. R 1 W.

Aug 23 & 24. 1860.

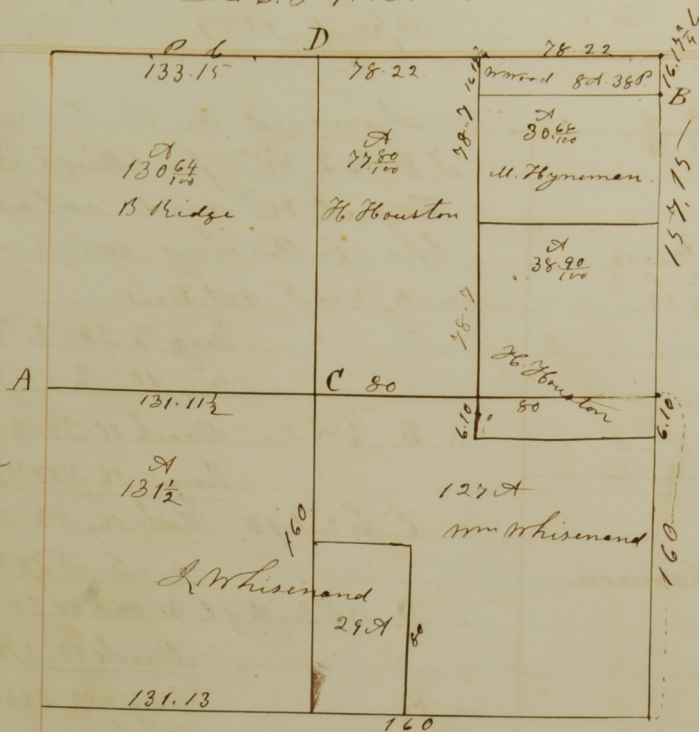

Surveyed in Sec. 6
T. 9. R. 1 W. and estab-
lished the following
corners

Cor C cont, West Tree
Sth 18. N 31 W 68.6
Nat. 18. N 22 W 77.

A. W. M. Sth 14. N 77 E. 10.
P. Oak 14. S 12 W. 57.

D. N. M. Bl. Nat. 6. N 11 E 3 3/4.
Sth 14. S 5 W 57 1/2.

B. R. 17 1/2 S. of N. E. cor of Sec.
Mulberry 12. S 56 E 19.
Hick 8. N 33 W 14 1/2.

The length of the lines and owners of
the land are put down in the foregoing Plat.

Wm Woods, ch. he
Levi Bridge sworn

L. S. Buskirk M. C. S.
Jas Woodburn Deft

Dec. 1860.

Surveyed for Thos Carter Gen. Lot No. 70.
(S. E. of the College Campus) in the West half of
Sec. 4. T. 8. R. 1 W. and planted a stone at each of the corners.


L. S. Buskirk M. C. S.
Jas Woodburn Deft

February the 12th 1861

Established the North 1/2 mile Westake of Section.
5. T. 9. R. 2. W 160 poles & 20 links West from the
the N. E. corner of Said Section for J. S. Johnson
Witness Beach 20 inches in diam S 48° E 90 links dist
Do 20 N 41° E 43

Chas Barss { J. W. Chambers } sworn & fees paid
Joseph Payne }
J. S. Buskirk M. C. Surveyor


DETAIL OF FRACTIONAL SECTION 6-9N-1W

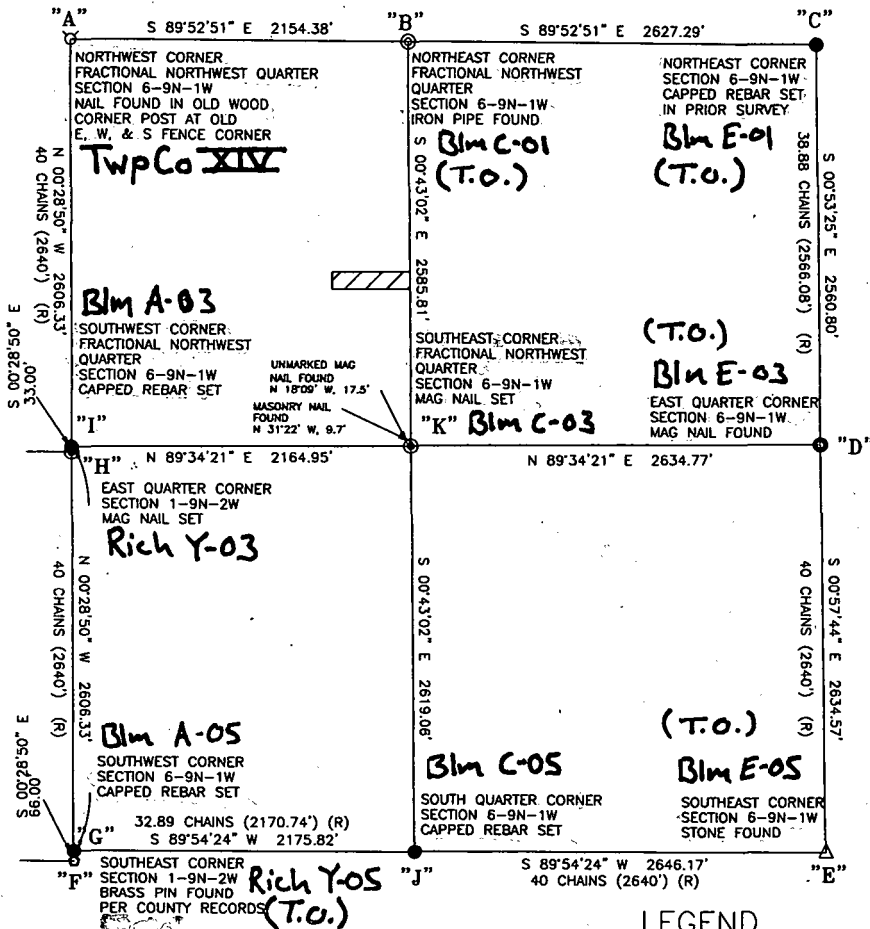

LEGEND

These standard symbols will be found in the drawing.

- | | |
|-----|--------------------|
| ⌘ | IRON PIN FOUND |
| x | FENCE |
| ⊙ | IRON PIPE FOUND |
| □ | LATH SET |
| ○ | REBAR FOUND |
| ⌘ | MASONRY NAIL FOUND |
| ⊙ | MAG NAIL SET |
| ● | MAG NAIL FOUND |
| ⊗ | CALCULATED |
| ● | CAPPED REBAR SET |
| ⊙ | BRASS PIN FOUND |
| (R) | RECORD |
| — | COUNTY ROAD |

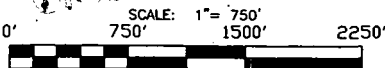

SHEPPARD LAND SURVEYING, LLC Michael E. Sheppard, P.E. 7078 NORTH KENTON AVE., SUITE 200 PARMOUTH, INDIANA 46166 765-937-1440 (DND)
SURVEY OF A ±12.25 ACRES PARCEL DESCRIBED IN INSTRUMENT #2003028885
CLIENT: DARLENE ROBINSON OWNERS OF RECORD: THOMAS L. HUMPHREY & NORMA L. HUMPHREY
PROJECT BEGAN: SEPTEMBER 21, 2012 FIELD WORK COMPLETED: SEPTEMBER 24, 2012 PROJECT COMPLETED: SEPTEMBER 26, 2012 IMPROVEMENTS EXIST ON THE PARCEL
PROJECT #12-089 DRAWN BY MES/JRS PAGE 1 OF 5
I hereby certify that to the best of my knowledge, ability, and belief the within plot and report represent a true survey made by me in accordance with Title 865, Article 1, Chapter 12 of the Indiana Administrative Code and completed on September 26, 2012.
_____ Michael E. Sheppard Indiana Registered Land Surveyor #20100021

NORTHEAST CORNER
FRACTIONAL NORTHWEST
QUARTER
SECTION 6-9N-1W
IRON PIPE FOUND

THOMAS L. & NORMA L. HUMPHREY
INST #2003028885

CATHY OGLE
INST #2006010782

KAREN O'BANNON

Michael E. Sheppard, PLLC
2178 SOUTH DENNY HILL ROAD
PARAGON, INDIANA 46166
765-537-LAND (5263)
PROJECT #12-069
PAGE 2 OF 6

SOUTHEAST CORNER
FRACTIONAL NORTHWEST
QUARTER
SECTION 6-9N-1W
MAG NAIL SET

SCALE: 1"= 50'



MARK S. STANGER
& EMMA JANE STANGER
INST #2012005915

Surveyor's Report

In accordance with Title 865, Article 1, Chapter 12 of the Indiana Administrative Code ("Rule 12"), the following observations and opinions are submitted regarding the various uncertainties in the locations of the lines and corners established this survey as a result of uncertainties in reference monumentation, in record descriptions and plats, in lines of occupation and as introduced by random errors in measurement ("positional accuracy"). There may be unwritten rights associated with these uncertainties. The client should assume there is an amount of uncertainty along any line equal in magnitude to the discrepancy in the location of these lines of possession from the surveyed lines. Note that the uncertainty which surrounds a corner is inherently passed to any parcel corner dependent on its position. The positional accuracy (due to random errors in measurements) of the lines and corners of the subject tract established this survey is within the specifications for a Rural Survey. A Rural Survey is 0.26 feet plus 200 parts per million acceptable relative positional accuracy as defined in IAC 865.

The purpose of this survey was to survey and stake the corners of a ± 1.25 acre parcel of land described in Instrument #2003028885 under the names of Thomas L. Humphrey and Norma L. Humphrey in the Fractional Northwest Quarter of Section 6, Township 9 North, Range 1 West in Bloomington Township, Monroe County, Indiana

Monuments and corners discovered, analyzed, and used in the process of this survey, the theory of location used to establish these monuments and corners, and this surveyor's opinion of the uncertainties associated with these monuments and corners are as follows:

Typ C XIV — "A" is a nail found in the top of an old wood corner post at old east, west, and south fence corner. This old corner post is, in my opinion, the most reliable evidence of the original location of the Township Corner aka Northwest Corner of Section 6, Township 9 North, Range 1 West (originally established by the Bureau of Land Management and monumented with a wooden stake circa 1820) with negligible uncertainty. This corner was addressed in a prior survey by Sheppard Land Surveying, LLC dated April 22, 2007 and recorded in Instrument #2007012507 in the Monroe County Recorder's Office. Said survey will hereon after be referred to as "prior survey." Since my prior 2007 survey, a survey was performed by Eric Deckard PLS dated in 2009 for the Monroe County Surveyor's Office. In this survey, Mr. Deckard notes re-establishing this township corner by double proportionate measurement. Mr. Deckard's survey does not note where this rebar is from the old corner post or the dimensions from the monuments from which he double proportioned, though this survey is accompanied by a photo that shows a ribbon to the west of the corner post that appears it may have been where he set his rebar. However, when we revisited this location, we found the rebar with Deckard cap 0.6' above ground at the base of this corner post. So, it is not totally clear whether this is where he set it or if it has been moved. Regardless, I am not in agreement that using proportionate measurement to establish this corner is the best method since proportionate measurement is considered an option of last resort for a lost section corner. It is my opinion, now, as it was in said prior survey, that this old wood corner post represents the most reliable evidence of the true original and preserved location of the township corner.

Bm C-01 — (T.O.) "B" is 1 1/4" inside diameter iron pipe found flush with ground at the approximate point of intersection of old west and south bound tree lines. The exact origin and history of this pipe was not found to be documented in records in the Monroe County Surveyor's Office. However, its location, relative to old occupation lines, makes it, in my opinion, the most reliable evidence of the original location of the North Quarter Corner of Section 6, Township 9 North, Range 1 West with negligible uncertainty.

Bm E-01 — (T.O.) "C" is a 5/8" diameter rebar with 2" aluminum cap inscribed "Michael E. Sheppard LS #20100021" set in said prior survey, flush with ground in a swampy wooded area to monument the Northeast Corner of Section 6, Township 9 North, Range 1 West. For details on the theory of location in the establishment of this corner, see said prior survey.

Blm E-03 — (T.O.) — "D" is a mag nail (The term "mag nail" refers to a 2 1/2" long magnetic nail in a washer inscribed "Sheppard LS#20100021".) found flush with asphalt, 6' west of the physical center of the asphalt surface of a north-south asphalt county road. This mag nail was set in said prior survey by Sheppard Land Surveying, LLC and is, in my opinion, the most reliable evidence of the original location of the East Quarter Corner of Section 6, Township 9 North, Range 1 West. For a detailed theory of location relative to its method of establishment see said prior survey.

Blm E-05 — (T.O.) — "E" is a 0.6' north-south by 0.2' east-west broken off stub of a sandstone found flush with ground at the north base of a 22" diameter hickory tree. The broken off top of this stone was observed lodged between a corner post and the hickory tree and when placed on the broken stub found still imbedded in the ground it is evident that it is the top of the same stone. The stone is at the approximate point of intersection of old north, south, and westbound fence lines and is, in my opinion, the most reliable evidence of the original location of the Southeast Corner of Section 6, Township 9 North, Range 1 West (originally established by the Bureau of Land Management and monumented with a wooden stake circa 1820) with negligible uncertainty.

Rich Y-05 — (T.O.) — "F" is a brass pin found flush with asphalt inside a 4" octagonal brass plate on the easterly side of a north-south asphalt county road at the approximate extension of an old abandoned, westbound road bed. This monument is noted in records in the Monroe County Surveyor's Office as monumenting the Northeast Corner of the Northeast Quarter of Section 12, Township 9 North, Range 2 West aka Southeast Corner of Section 1, Township 9 North, Range 2 West and is, in my opinion, the most reliable evidence of the original location of said corner (originally established by the Bureau of Land Management and monumented with a wooden stake circa 1820) with negligible uncertainty.

Blm A-05 — "G" is a capped rebar (The term "capped rebar" refers to a 5/8" diameter rebar with plastic cap on top of it inscribed "Sheppard LS#20100021".) set flush with ground at the west base of a large locust tree, on line "F" to "A" and at record distance shown in the original notes in the original establishment of the Section 6, Township 9 North, Range 1 West of 100 links (66') from "F".

Rich Y-03 — "H" is a mag nail set flush with asphalt in the approximate north edge of pavement of an east-west asphalt county road and at an on-line, equidistant split between "F" and "A" per the procedure set forth by the Bureau of Land Management for establishment of a lost section corner to monument the East Quarter Corner of Section 1, Township 9 North, Range 2 West since no distinctive evidence was observed of the preservation of this corner other than the road in this area does make a distinctive jog. This location appears to be in the approximate alignment with a tree line going south from this location, which tree line is east of a newer fence line.

Blm A-03 — "I" is a capped rebar set flush with ground in a yard, at an on-line, equidistant split between "G" and "A" to monument the Southwest Corner of the Fractional Northwest Quarter of Section 6, Township 9 North, Range 1 West.

Blm C-05 — "J" is a capped rebar set with top 0.3' below ground on line "E" to "G" and a proportionate measurement split of the record versus measured distances from "E" to "G" per the procedure set forth by the Bureau of Land Management for establishment of a lost section corner since no evidence was found of any preservation of this corner. It was set to monument the South Quarter Corner of Section 6, Township 9 North, Range 1 West.

Blm C-03 — "K" is a mag nail set flush with asphalt approximate 4' east of the center of a north-south asphalt county road, approximately 16 1/2' south of the center of an east-west asphalt county road, at the intersection of the lines formed from "D" to "I" and "B" to "J" to monument the Southeast Corner of the Fractional Northwest Quarter of Section 6, Township 9 North, Range 1 West per the procedures set forth by the Bureau of Land Management for establishment of said corner. Ancient records in the Monroe County Surveyor's Office were found indicating that this corner had been established originally in a survey in 1860. The exact type of monument set at that time is not noted. The area around this location has been dug and cut several feet in the ground in road construction. Therefore, any original monument, like a stone, would have been excavated out. An unmarked mag nail was found North 18 degrees 09 minutes West, 17.5' from the mag

nail set this survey. The origin and history of this mag nail is unknown. It appears to me that it was set by somebody, fairly recently, as a reference point in the eyeballed centerline-centerline intersection of the roads, which roads are not straight north, south, east, or west of this location. It is not an ancient survey monument since mag nails were not even invented until the 1990's. A survey by Phillip Tapp recorded in Instrument #201200827 cites this mag nail as the center of the section (aka southeast corner fractional northwest quarter). It merely notes the mag nail as "found." In his report he does not address any known origin, history, or how it relates to other section corners other than the corner at "B". In my opinion the mag nail relative to other monuments in the section is not reliably located to represent the original location of the southeast corner of the fractional northwest quarter of the section. In addition to this mag nail, a masonry nail was found 0.3' below asphalt, North 31 degrees 22 minutes west, 9.7' from the mag nail set at "K". It is not clear if this masonry nail is some other surveyor's interpretation of the corner or if it was placed in the road for some other purpose.

Blm C-03 Center of Section

"L" is a mag nail set flush with asphalt on line "K" to "B" and at record distance cited in the record description of the parcel staked this survey of 1003.5' from "K".

"I" is a capped rebar set flush with ground on line "L" to "O" and 20.0' west of "L" to act as a witness to "L" in case the mag nail at "L" is ever destroyed in road construction.

"M" is a mag nail set flush with asphalt on line "K" to "B" and at record distance cited in the record description of the parcel staked this survey of 109.29' from "L".

"m" is a capped rebar set flush with ground on line "M" to "N" and 20.0' west of "M" to act as a witness to "M" in case the mag nail at "M" is ever destroyed in road construction.

"N" is a capped rebar set with top left 0.3' above ground, 15' west of an old north-south fence line and 32.6' east of another north-south fence that runs along the edge of a field. It was set on a line from "M", parallel with "K" to "I" and at record distance cited in the record description of the parcel staked this survey of 500.0' from "M". A 1/4" inside diameter galvanized pipe was found 1' above ground at the corner of south and eastbound fences, North 45 degrees 23 minutes East, 22.0' from "N". The origin and history of this pipe is unknown. It is apparent that land owners have considered this pipe a corner. However, the pipe is not consistent with the record geometry of the parcel staked this survey or its northern adjoiner.

"O" is a capped rebar set with top left 0.6' above ground at record distance of 109.29' from "N" and 500.0' from "L". The rebar is 8.7' west of an old north-south fence line and 9.2' east of a north-south fence that runs along the edge of a field.

In regards to uncertainties due to inconsistencies, ambiguities, and lack of clarity in record descriptions and plats, the following was observed. The record description of the parcel staked this survey calls for its Point of Beginning as being in the centerline of a county road, 1003.5' north of the Southeast Corner of the Fractional Northwest Quarter of the section. For the purposes of this survey, as prior noted, the corner at "L" was set on line "K" to "B" and at this record distance of 1003.5' from "K" and this point is ±3' east of the physical center of the asphalt surface of the current county road, though it would appear, since the adjoining description east of this calls for the aliquot section division line, that it was the scrivener's intent for this parcel and it would appear that the parent parcel would have also followed this aliquot section division line. The description then cites thence north along the center of the road 109.29' from "L". The description then cites "running west for 500'". There is some ambiguity in this call as to what the scrivener meant by "west". However, since this description and the descriptions south of it begin on the South Line of the Fractional Northwest Quarter of the Section, it would appear that the intent was for them to be parallel with said South Line. The description then cites "thence running South for 109.29'", "thence running East (should read east) for 500' to the Point of Beginning." As noted, the rebar at "O" was set 109.29' from "N" and 500' from "L". The adjoining description west of "O" to "N" in Instrument #2012005915 is very ambiguous and merely cites Part of the Northwest Quarter of Section 6 containing 20.03 acres. It further excepts out some parcels. However it does not give any specific geometry. It

would appear and is my opinion, that the parcel staked this survey was, at one time, part of it and it is an exception from it. The adjoining description north of "N" to "M" calls for the same respective line as was staked this survey, that being a line that begins 1112.79' north of the Southeast Corner of the Northwest Quarter of the Section and then runs "west". The adjoining description east of "M" to "L" calls for the aliquot section division line formed from "B" to "K". The adjoining description south of "L" to "O" calls for its north line as being 1003.5' north of the Southeast Corner of the Northwest Quarter of the Section creating no ambiguities. An unrecorded survey dated March 30, 1989 and signed by a surveyor named Robert Sipes was found in the Monroe County Auditor's Office that shows "found I.P." at the northeast and northwest corners of this parcel ("L" and "O" this survey). I was unable to find any type of pin or pipe near "O". However, I did find a 1" diameter iron pin, 0.2' below ground, 5.6' south of line "L" to "O" near "I". We found 2 additional pins, one being 200' south of this pin and another 250' south of this pin that would agree with said survey. Said survey does not show or address what was held and used as the Southeast Corner of the Northwest Quarter of the Section, though it would appear that he was using something 5'-6' north of the corner at "K". We were unable to find any type of monumentation that would fit these pins.

In regards to uncertainties due to occupation lines, the road would, in my opinion, be considered the occupation line from "M" to "L" and as noted, "M" to "L" is in the road though 3'-4' east of the physical center of the road. A very short section of fence, shown on Plat of Survey was found $\pm 6.6'$ north of "L" to "O". The south edge of the adjoiners liquid propane tank was found to be from 1.6' to 2.3' north of line "L" to "O", as shown on plat. A fence that appears to be an occupation line fence from "O" to "N" was found to be from 8.7' to 15.0' east of line "O" to "N" and a second fence, also shown on plat, around the edge of a field was found to be from 9.2' to 33.2' west of line "O" to "N". A fence north of "N" to "M" was found to begin $\pm 15'$ north of "N" to "M" at the west end and end $\pm$ on line "N" to "M" at the east end. Note that certain unwritten (legal) rights might be involved as to actual ownership and/or use of the property between these occupation lines and the record boundary lines staked this survey. Before tearing out old occupation lines or constructing new in locations where the old occupation lines are not coincident with the record boundary lines and for more information about unwritten (legal) rights to property ownership and/or use, it is advisable to consult legal council.

RECORD DESCRIPTION
INSTRUMENT #2003028885
THOMAS L. HUMPHREY AND NORMA L. HUMPHREY

A part of the Northwest Quarter of Section Six (6), Township Nine (9) North, Range One (1) West, in Monroe County, Indiana, bounded and described as follows, to-wit: Beginning at a point on the centerline of a County Road that is Ten Hundred Three and Fifty Hundredths (1003.50) feet North of the Southeast Corner of the Northwest Quarter of said Section, thence running North along the said Centerline of said road for One Hundred Nine and Twenty-nine Hundredths (109.29) feet, thence leaving said road and running West for Five Hundred (500) feet, thence running South for One Hundred Nine and Twenty-nine Hundredths (109.29) feet, thence running East for Five Hundred (500) feet and to the point of beginning.

"I AFFIRM, UNDER THE PENALTIES FOR PERJURY, THAT I HAVE TAKEN REASONABLE CARE TO REDACT EACH SOCIAL SECURITY NUMBER IN THIS DOCUMENT, UNLESS REQUIRED BY LAW."

Name: *Michael E. Sheppard*

Printed: Michael E. Sheppard, PLS

SHEPPARD LAND SURVEYING, LLC
Michael E. Sheppard, PLS
2178 SOUTH DENNY HILL ROAD
PARAGON, INDIANA 46166
765-537-LAND (5263)
PROJECT #12-069
Page 6 of 6